

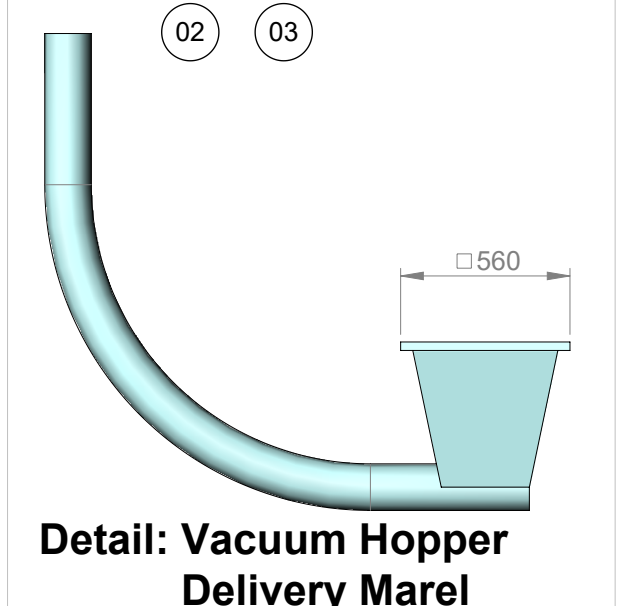
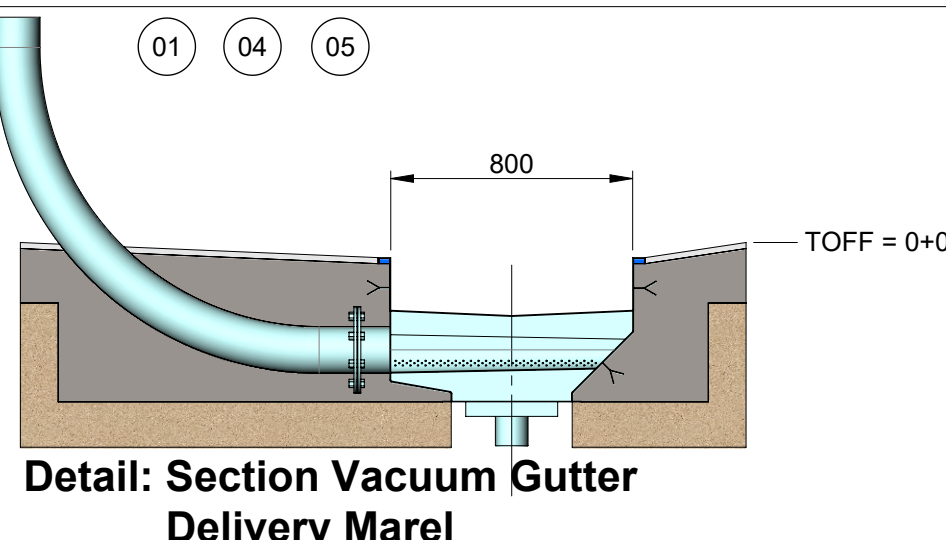
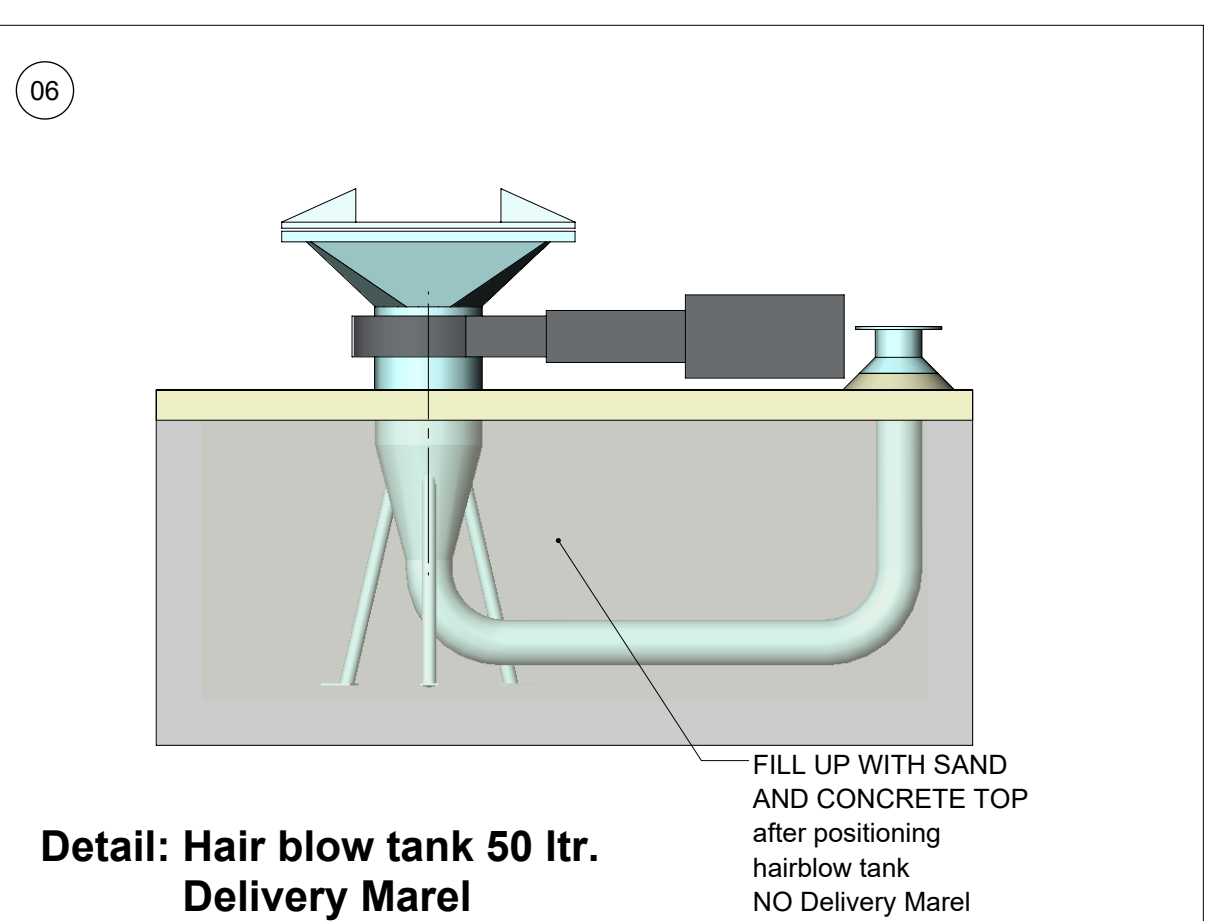
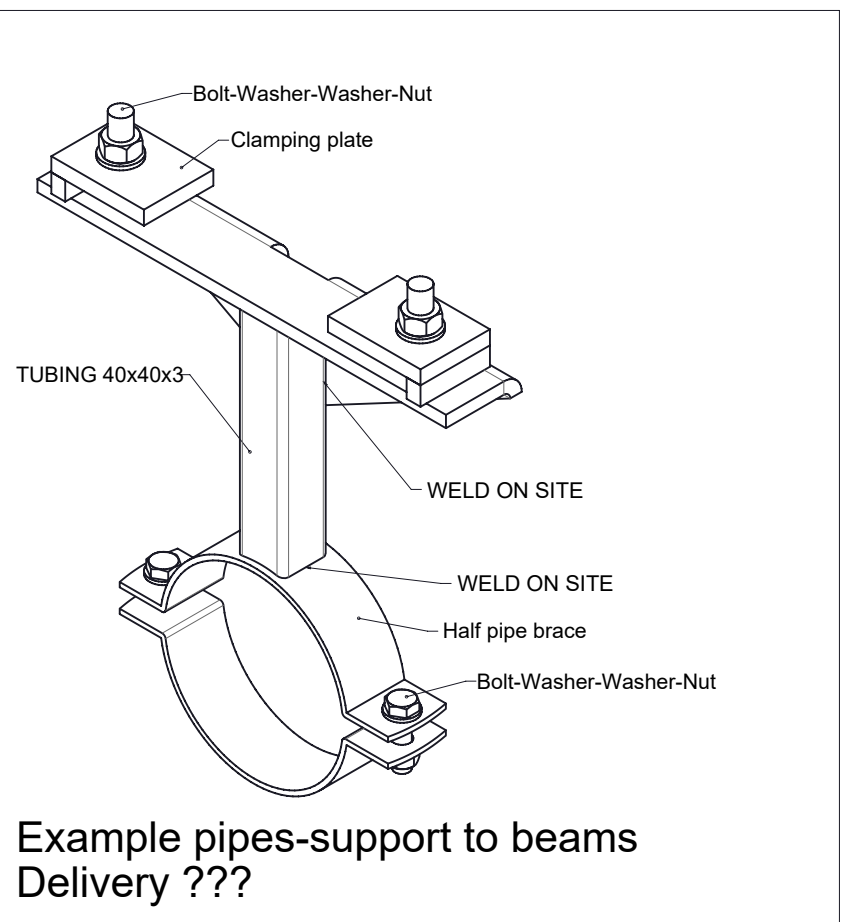
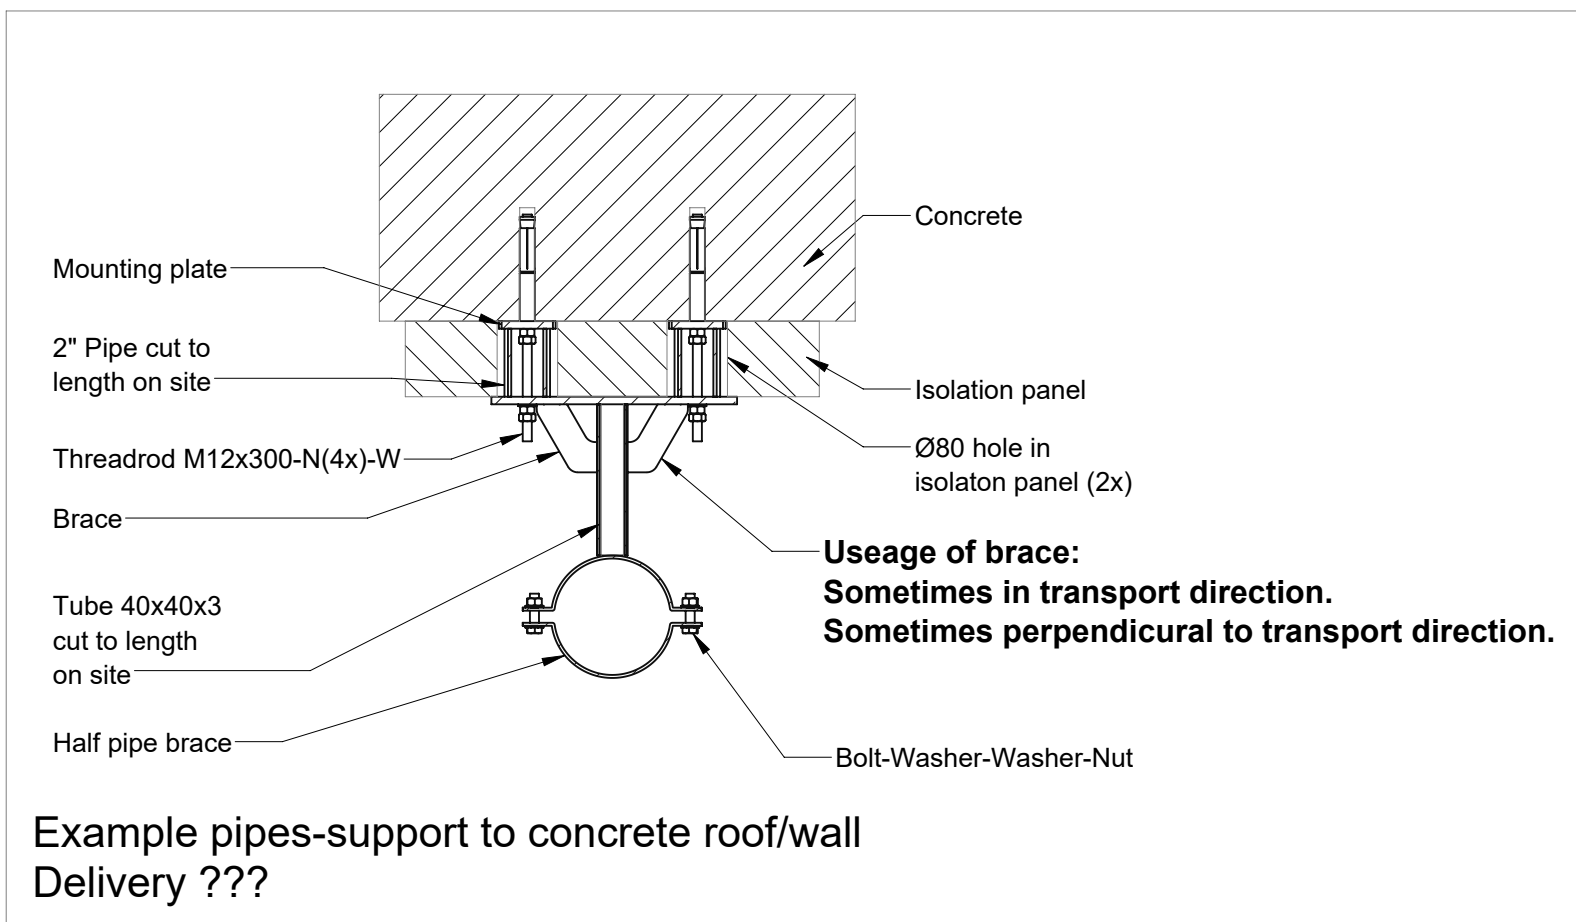
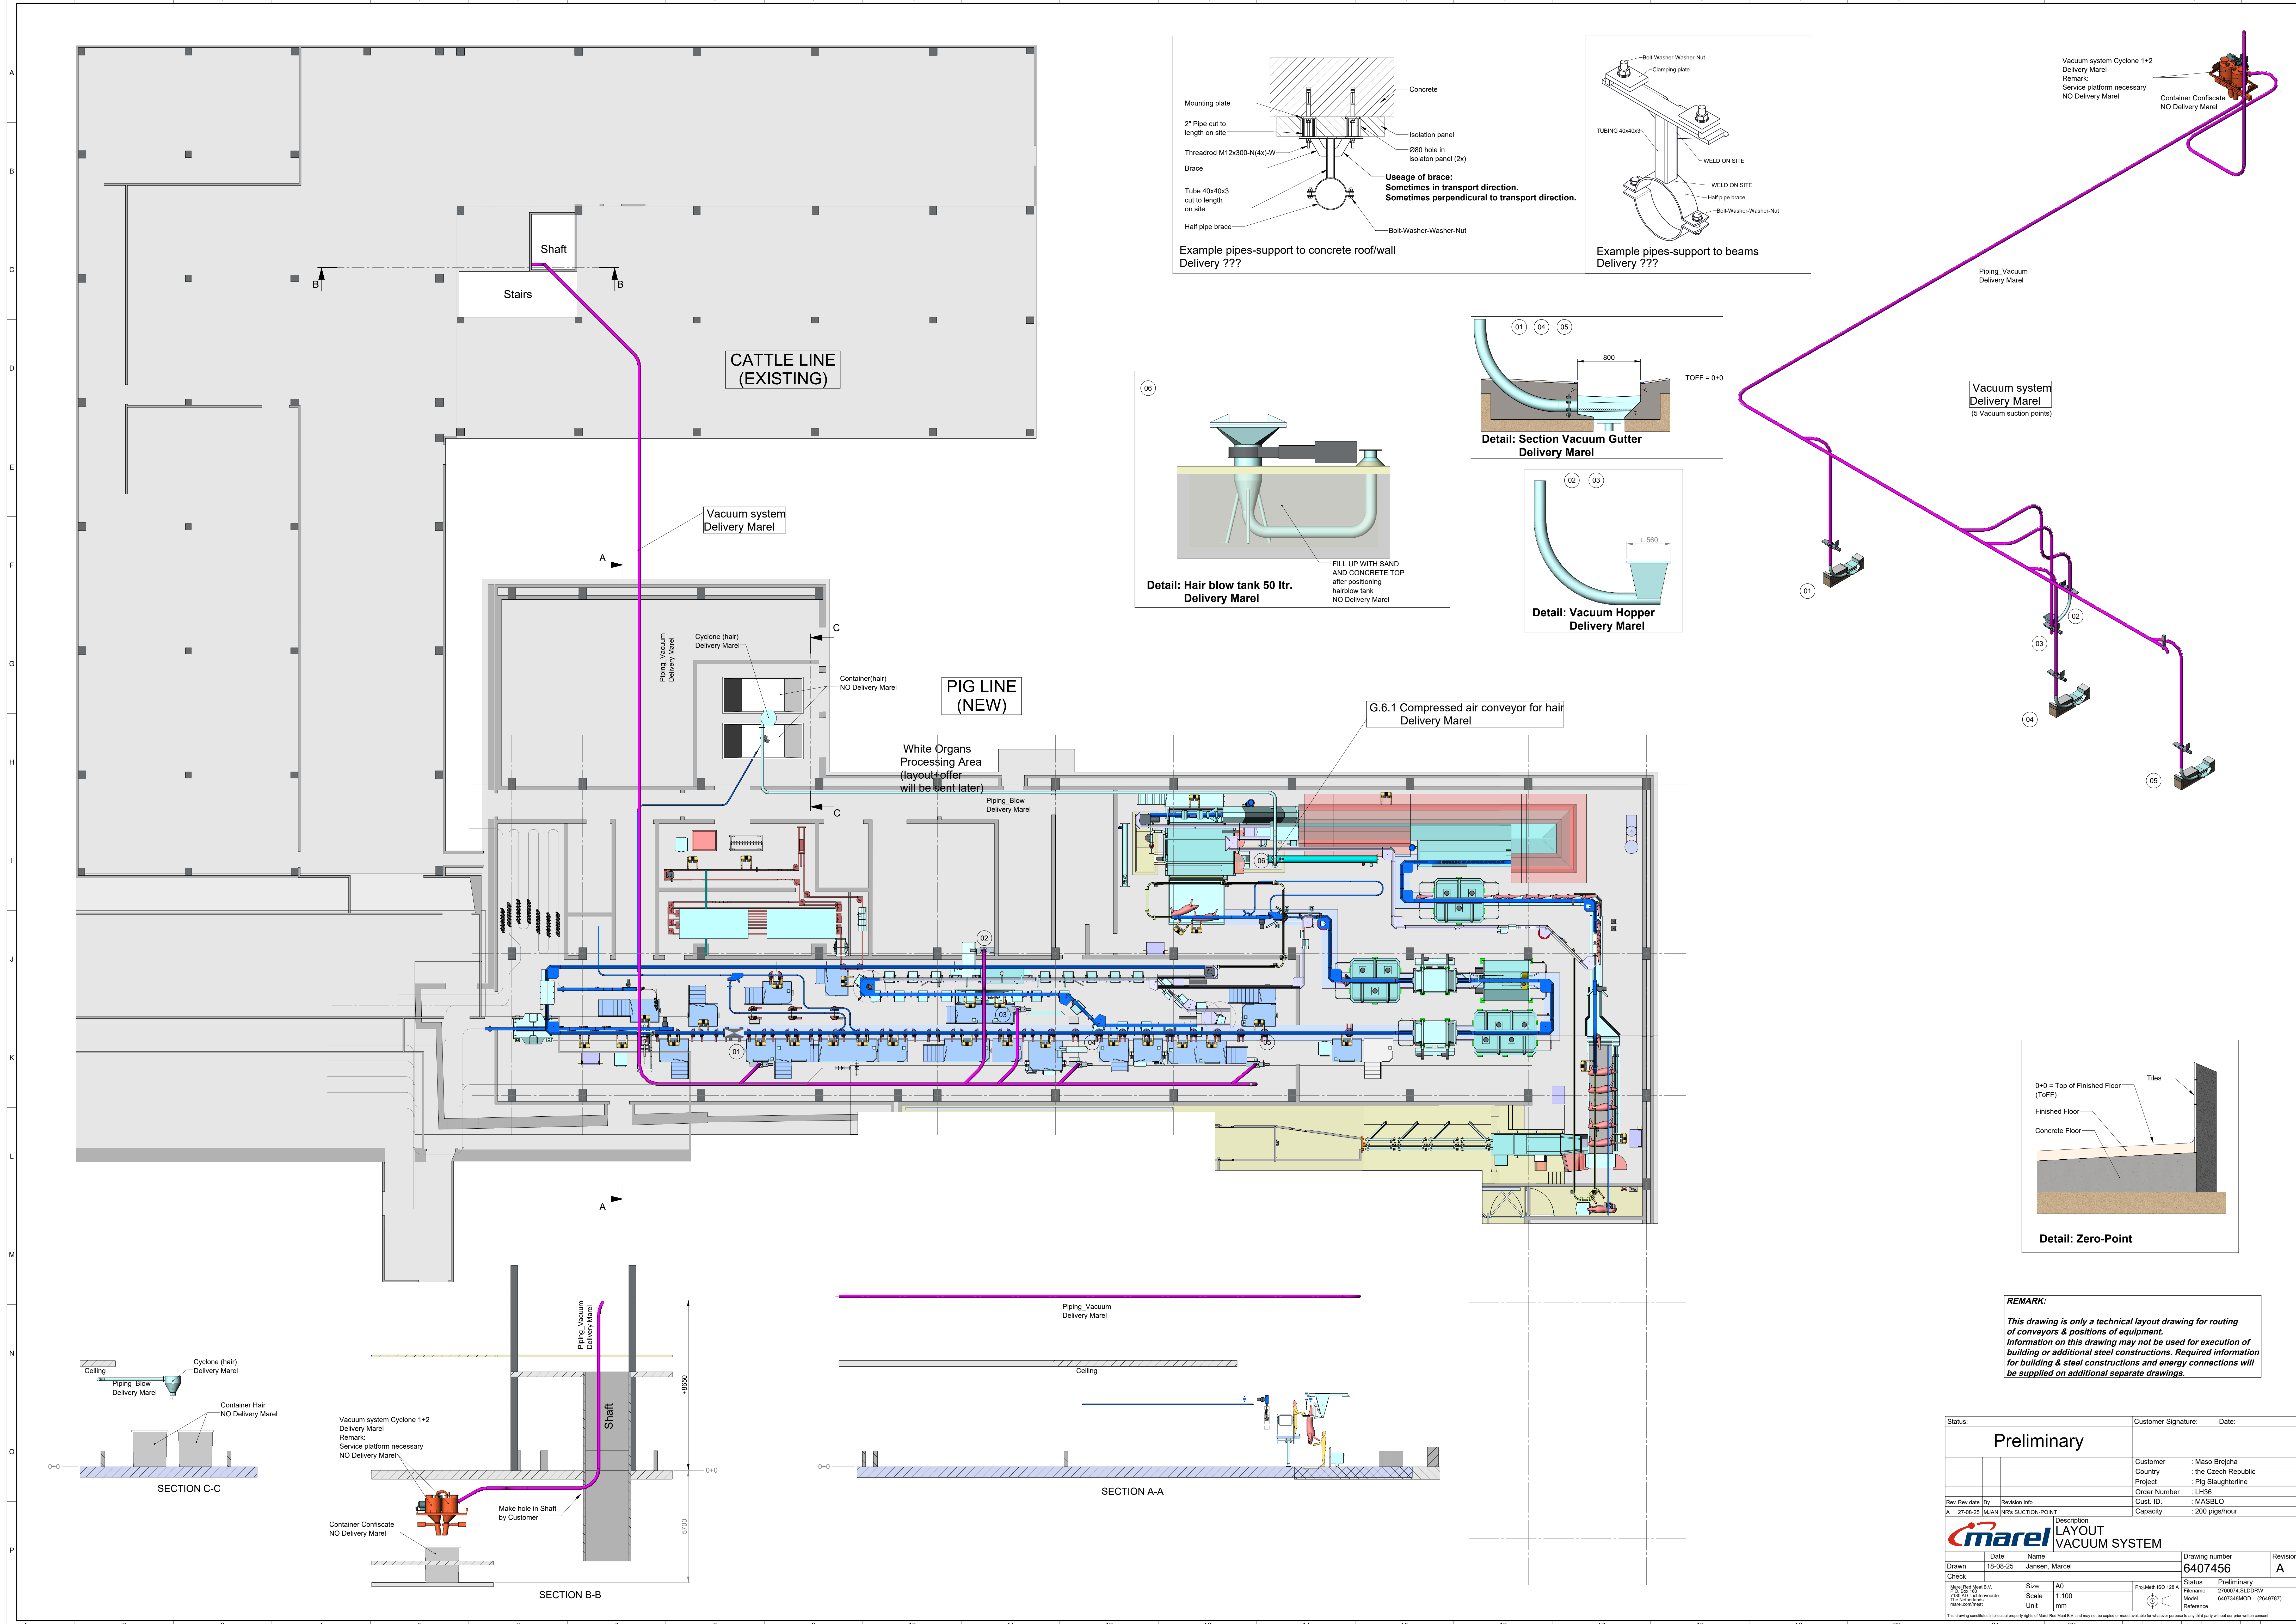


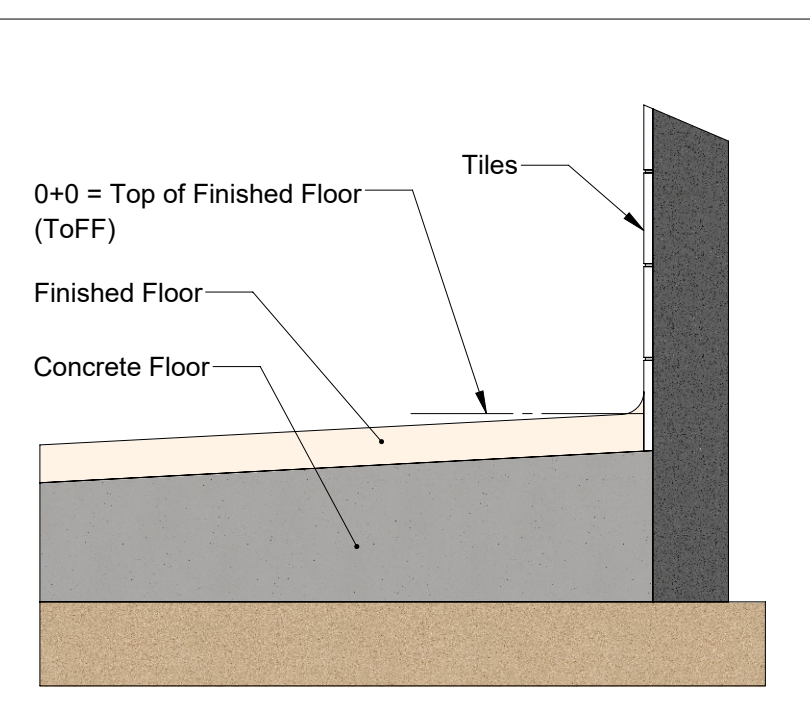

Vacuum system
Delivery Marel
(5 Vacuum suction points)

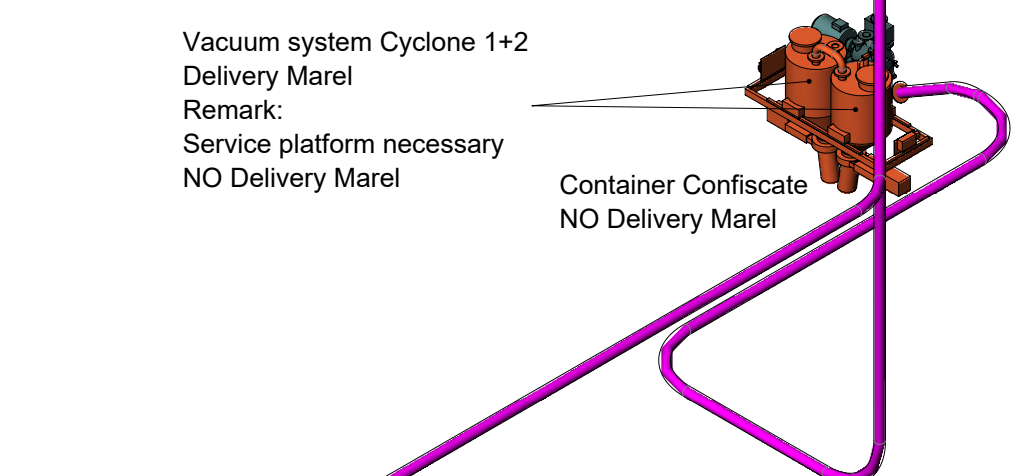

REMARK:
This drawing is only a technical layout drawing for routing of conveyors & positions of equipment.
Information on this drawing may not be used for execution of building or additional steel constructions. Required information for building & steel constructions and energy connections will be supplied on additional separate drawings.

Status:		Customer Signature:		Date:	
Preliminary					
		Customer		: Maso Brejcha	
		Country		: the Czech Republic	
		Project		: Pig Slaughterline	
		Order Number		: LH36	
		Cust. ID		: MASBL0	
		Capacity		: 200 pigs/hour	
Rev/Rev date		By		Revision info	
A		27-08-25		JMAN	
				NR's SUCTION-POINT	
Drawn		Date		Name	
Check		18-08-25		Jansen, Marcel	
				Drawing number	
				6407456	
				Revision	
				A	
Marek Marel B.V.		Size		Pig Methyl ISO 128 A	
T128 A2		A0		Status	
The Netherlands		Scale		Preliminary	
Marel.com		1:100		Filename	
		Unit		6407348MCO - (2649787)	
				Model	
				Reference	